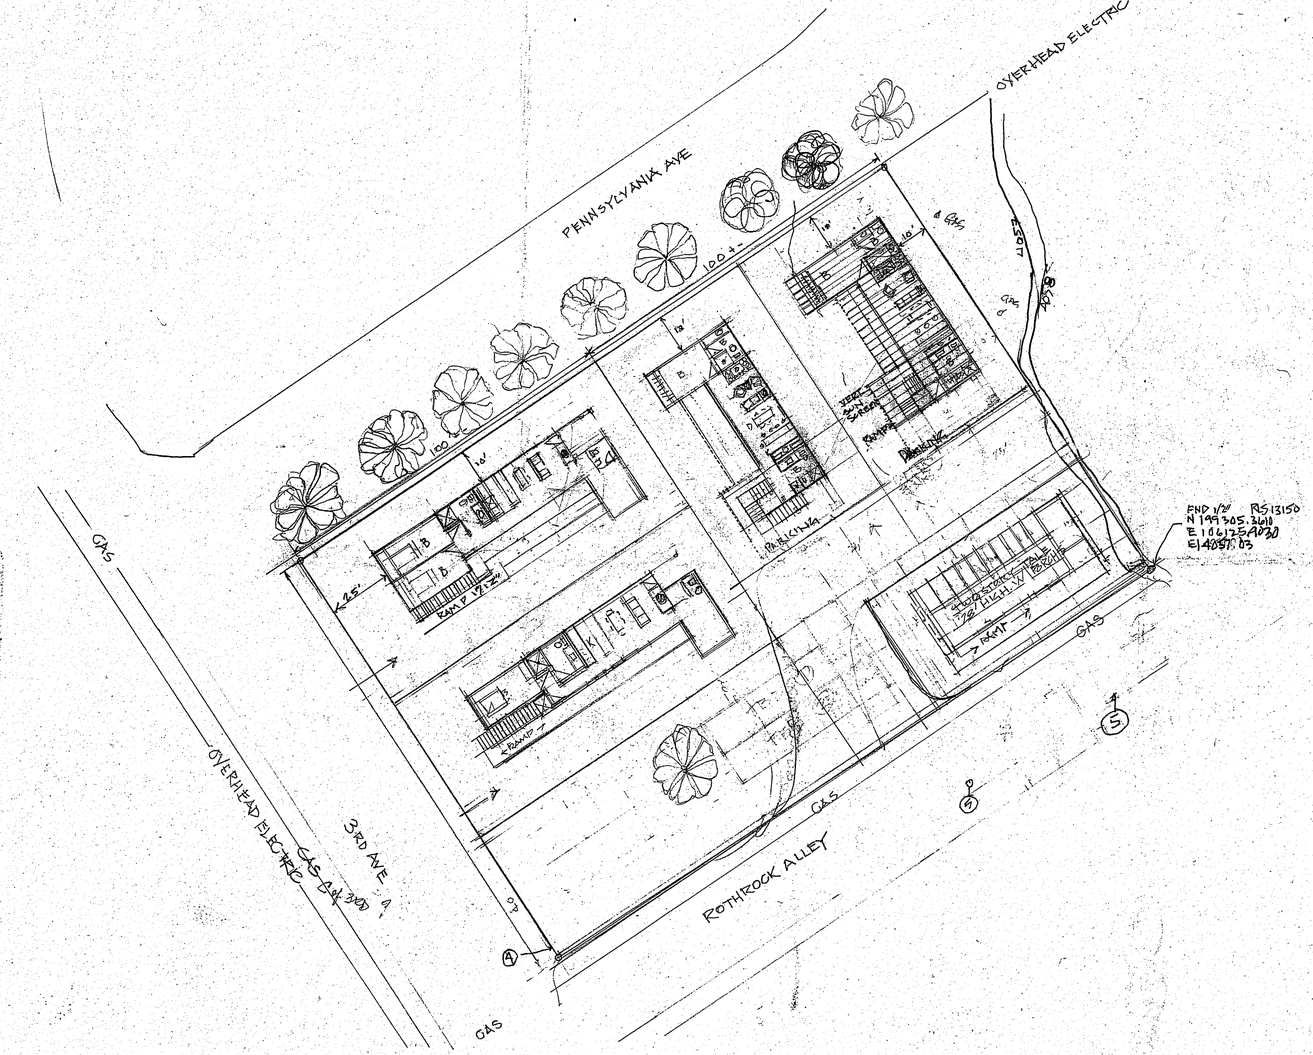

LOCATION MAP

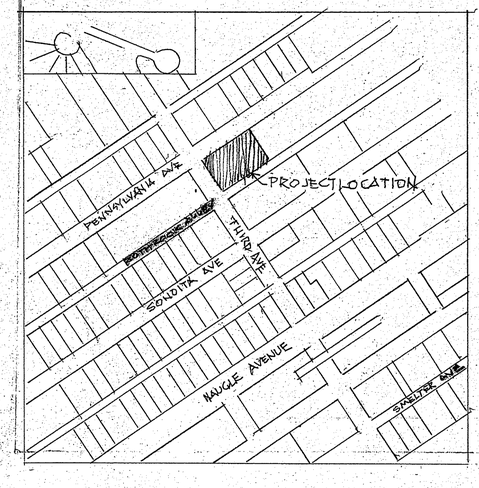

LEGEND

1. ——
2. EDGE OF DIRT ALLY
3. WATER VALVE
4. FIRE HYDRANT
5. WATER METER
6. MAN HOLE
- ELECTRIC POLE
- SEWER MAN HOLE

4056' SPOT ELEVATION

1' CONTOUR LINE ELEVATION

TREE

BASIS OF BEARING

THE BASIS OF BEARING FOR THIS PROJECT IS TRUE NORTH
SAID BEARING BEING NORTH 12°29' EAST FROM MAGNETIC NORTH

BASIS OF ELEVATION

THE BASIS OF ELEVATION OF THIS PROJECT POINT No 65 SAID ELEVATION = 4057.02'
LOCATION N=198709.22 E=1,062,478.53

DRN BY	PDE	
EDIT BY	PDE	
CHK BY	PDE	MTM
FEL'D	PDE	

APN 106-35 1178

PATAGONIA TOWN SITE LOT 33 THRU 39 ADD
LOTS OF BLOCK H

NORTH
1"=20'

Office of Shack Lecture
Patagonia Az.
DOUG POTTER
SITE LOCATIONS

SHEET 1 OF 1

DRAWING No
1